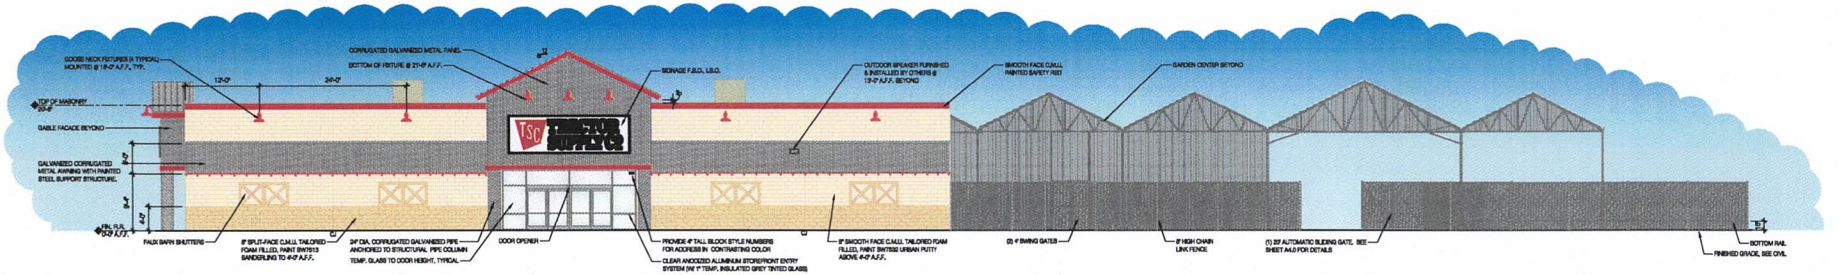

1 ELEVATION — FRONT
SCALE: 1/8"=1'-0"

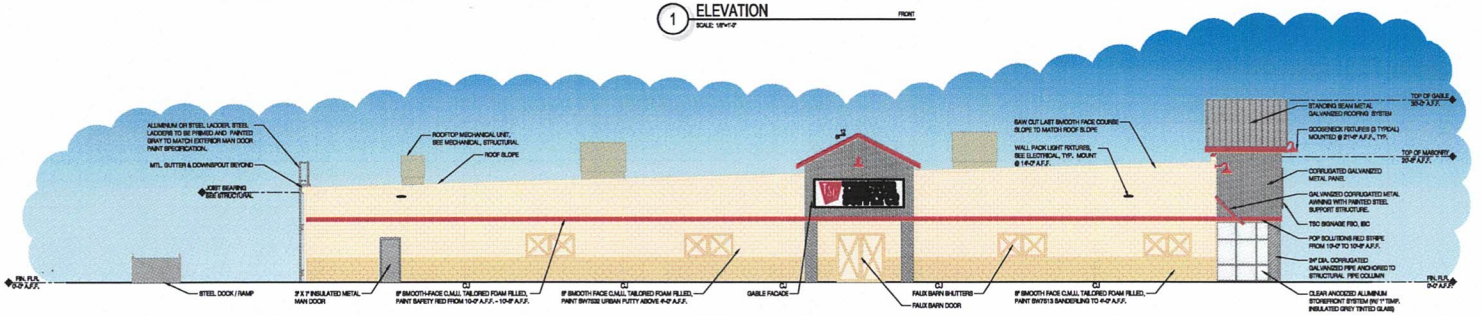

2 ELEVATION — LEFT SIDE
SCALE: 1/8"=1'-0"

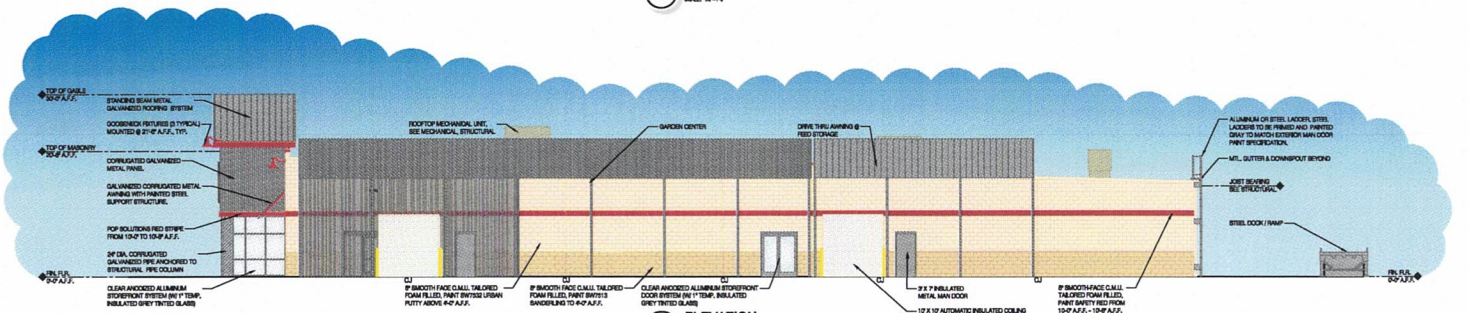

3 ELEVATION — RIGHT SIDE
SCALE: 1/8"=1'-0"

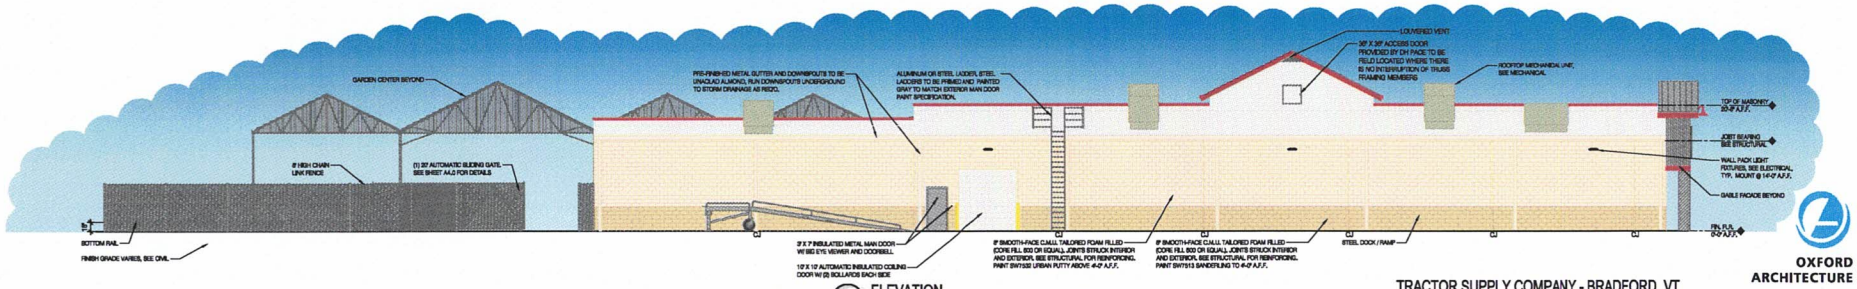

4 ELEVATION — REAR
SCALE: 1/8"=1'-0"

TRACTOR SUPPLY COMPANY - BRADFORD, VT
10.28.2020

OXFORD ARCHITECTURE
2934 Sidco Drive
Suite 120
Nashville, TN 37204
Architecture
Planning
Interior Architecture